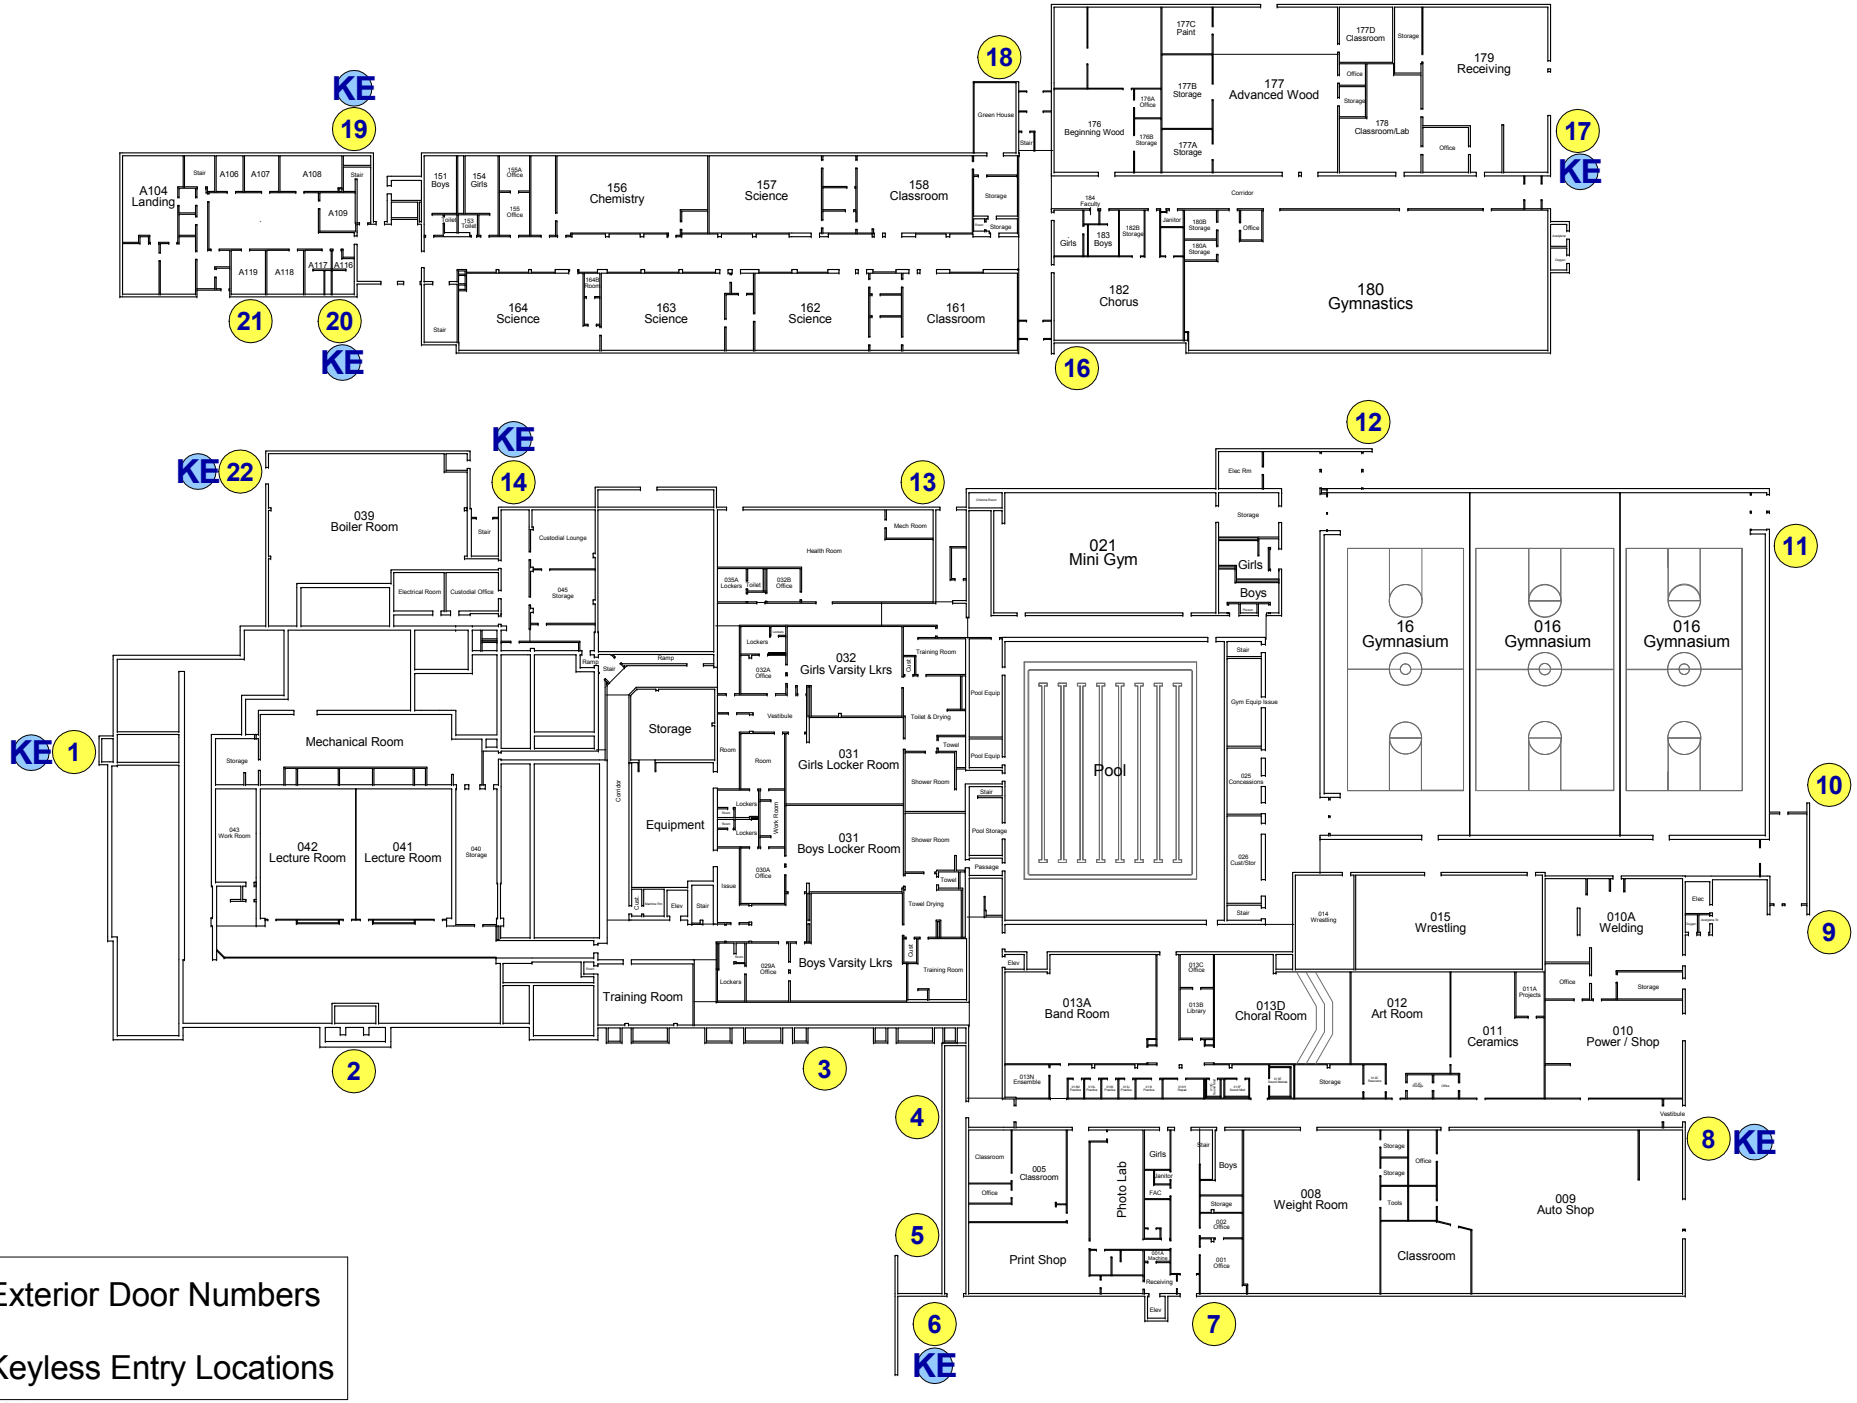

1 Exterior Door Numbers

KE Keyless Entry Locations

Technical High School	6/30/2015	N
Keyless Entry Locations	1" = 70'-0"	