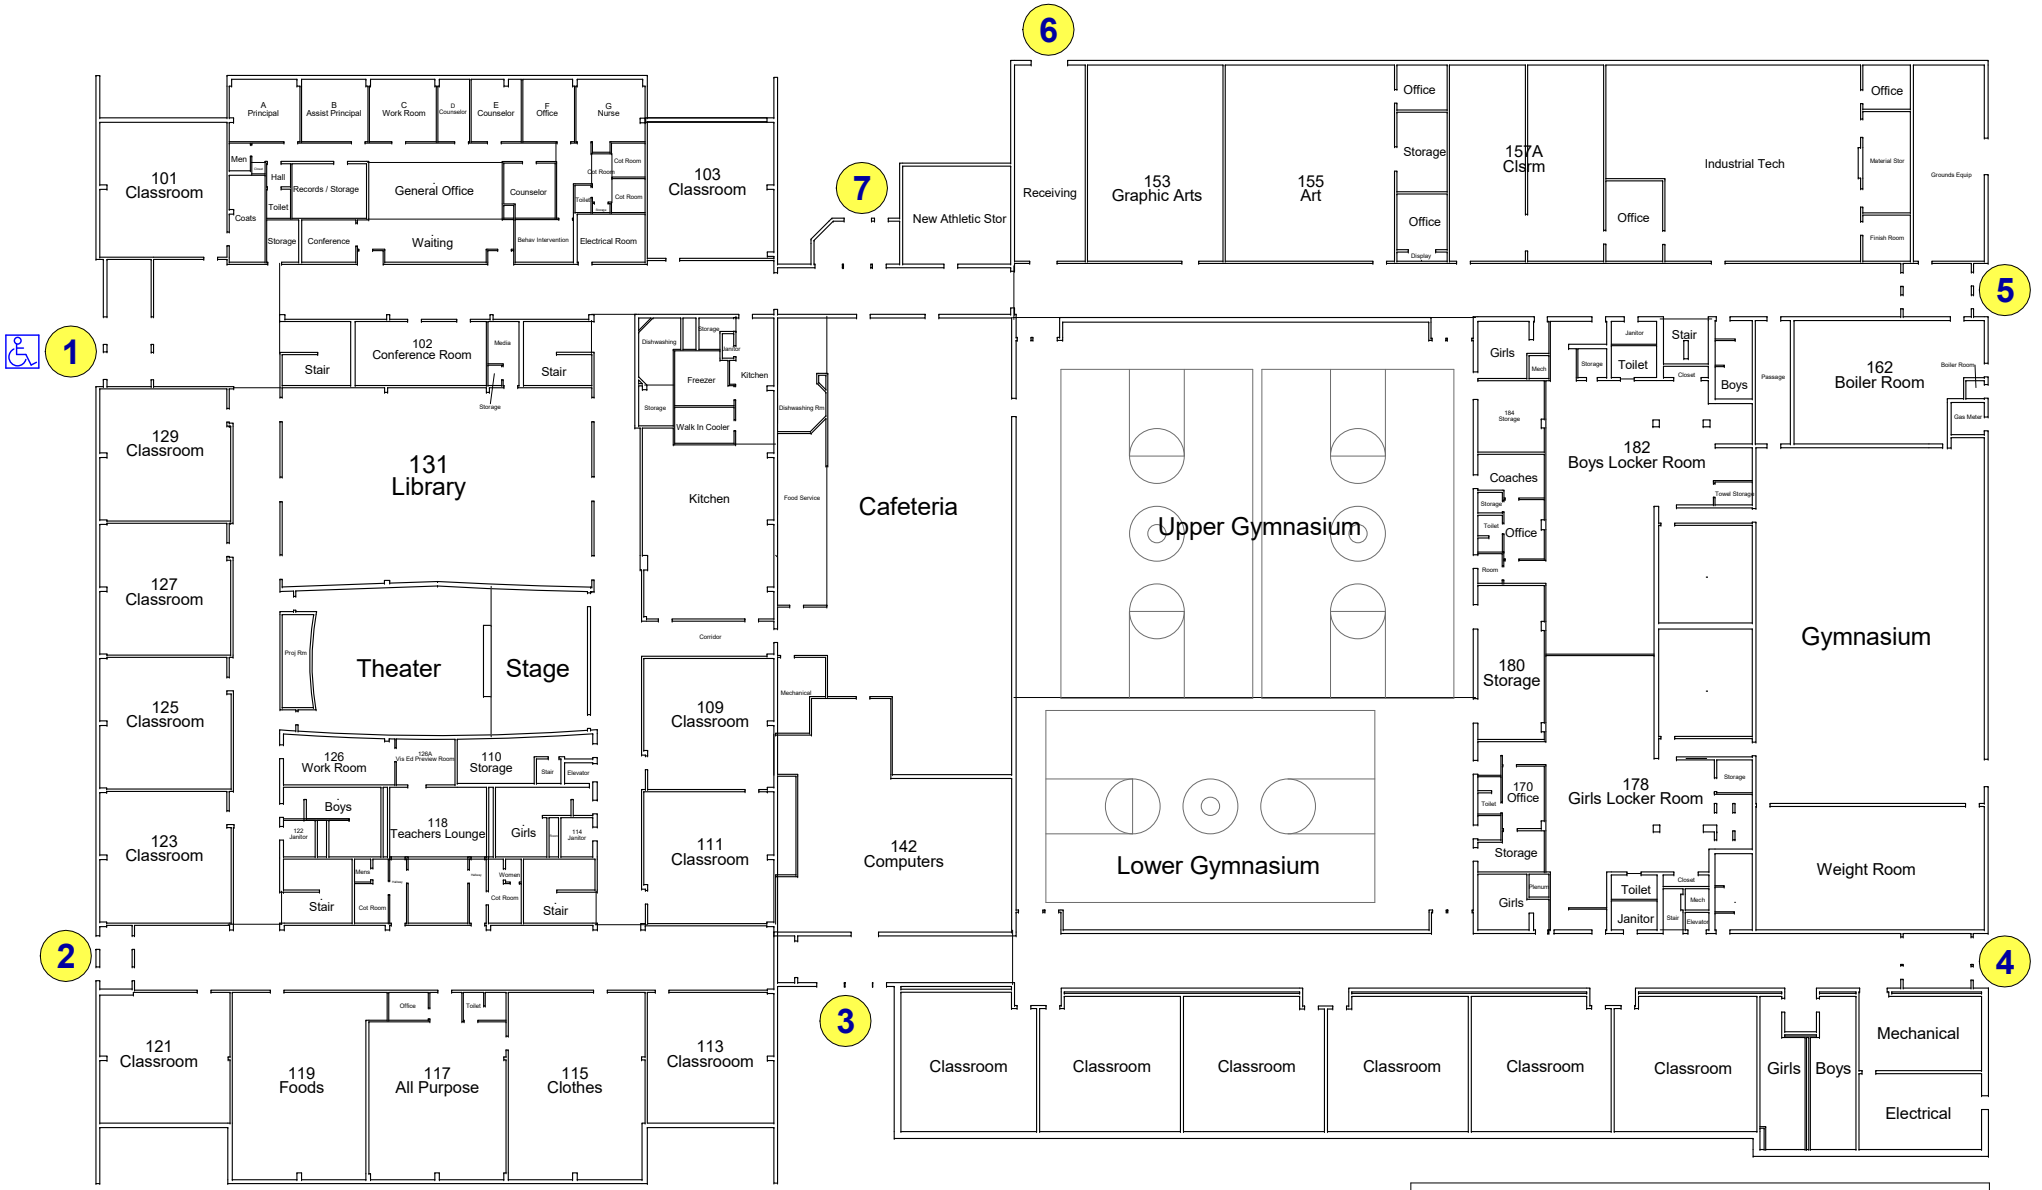

Exterior Door Numbers

Accessible Entrance Doors

South JH	9/23/2015	N
Exterior Door Numbers / Accessible Entrance Locations	1" = 42'-0"	