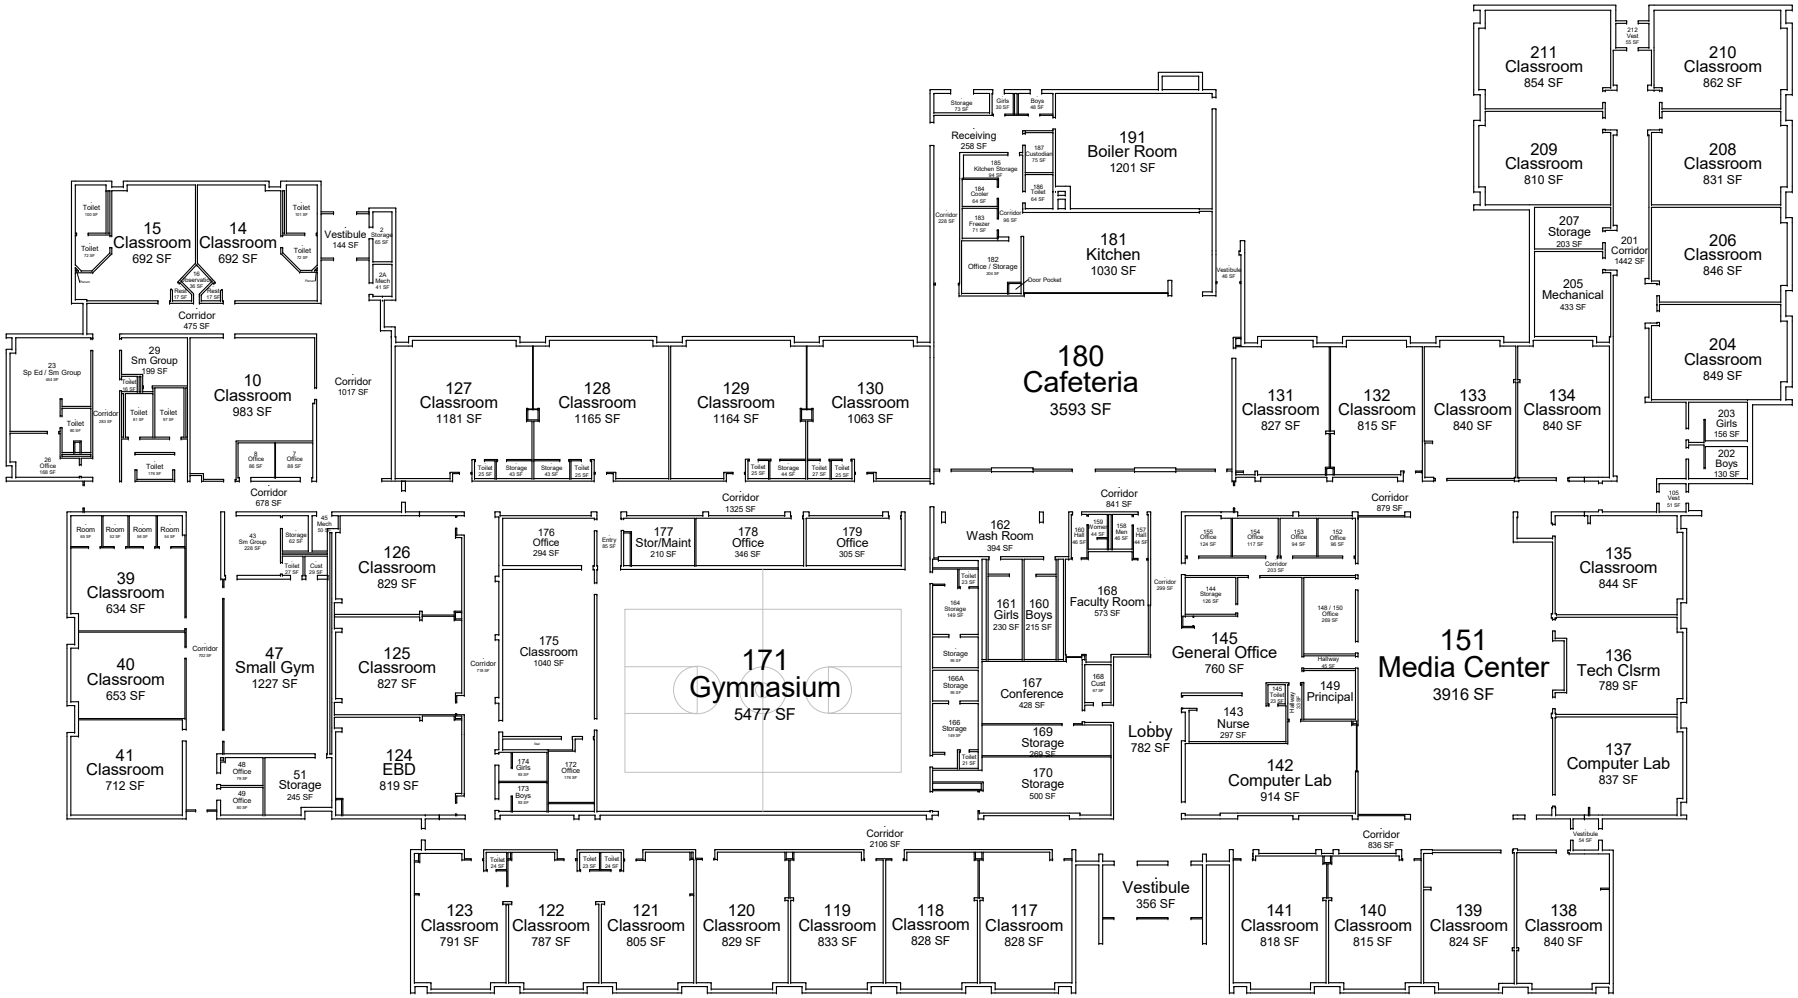

Westwood ES	9/18/2015	N
Bldg Rm Numbers with Sq Ft	1" = 50'-0"	